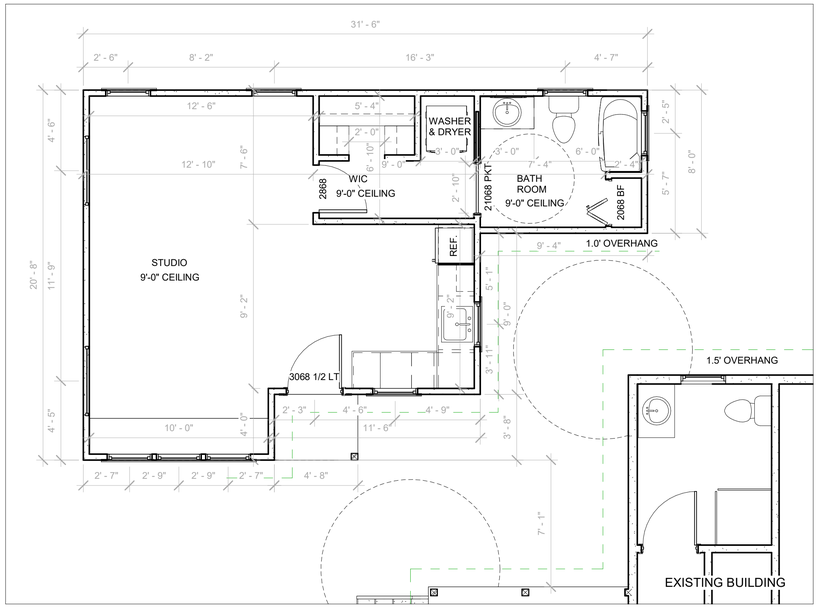

1 Proposed Floorplan
1/4" = 1'-0"

AREA	SQFT
PROPOSED LIVING	491

2 PROPOSED FRONT ELEVATION
1/4" = 1'-0"

3 PROPOSED RIGHT ELEVATION
1/4" = 1'-0"

4 PROPOSED REAR ELEVATION
1/4" = 1'-0"

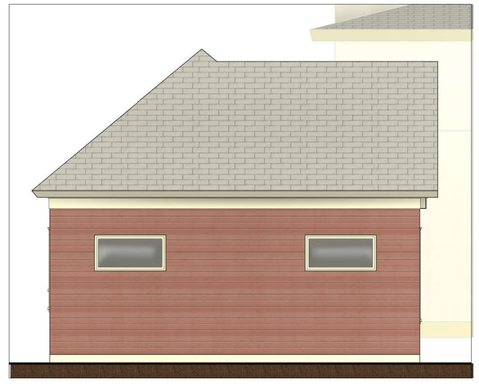

5 PROPOSED LEFT ELEVATION
1/4" = 1'-0"

ATLANTIC DESIGN HOMES

1502 NW 6TH ST
GAINESVILLE FL 32601
352.378.0521
www.atlanticd.com

No.	Description	Date

Copyright protected ©2021 Atlantic Design Homes. The unauthorized copying, reproducing or use of any part of these plans is prohibited by law.

Richards

Accesory Dwelling

206 NE 7th Street

Proposed Floorplan & Elevations

Project number	Project Number
Date	2/23/2021
Drawn by	Sam Kragiel
Checked by	Doug Nesbit & Suzanne Kragiel

A-102

Scale 1/4" = 1'-0"

Richards

2/23/2021 5:47:34 PM