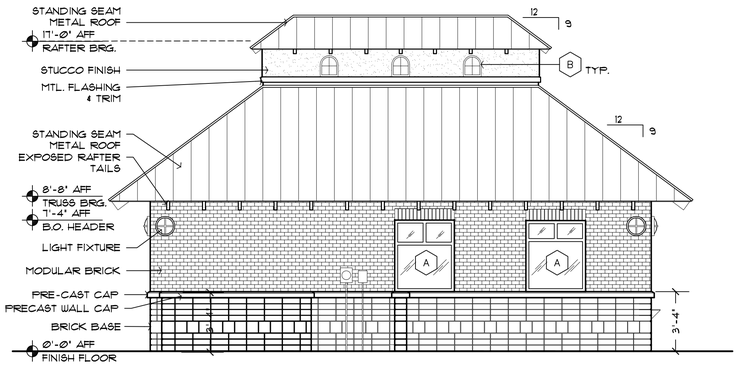

5 EAST ELEVATION
SCALE: 1/4"=1'-0"

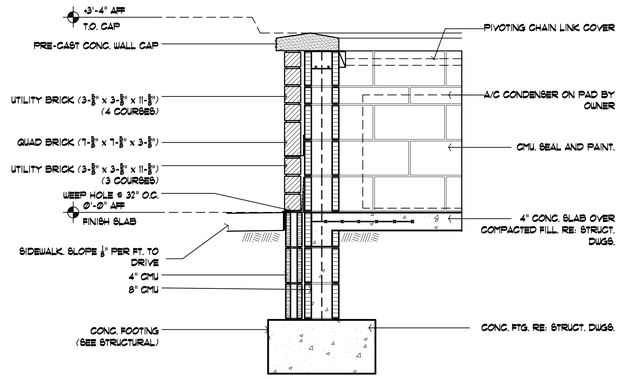

6 SECTION @ SCREEN WALL
SCALE: 3/4"=1'-0"

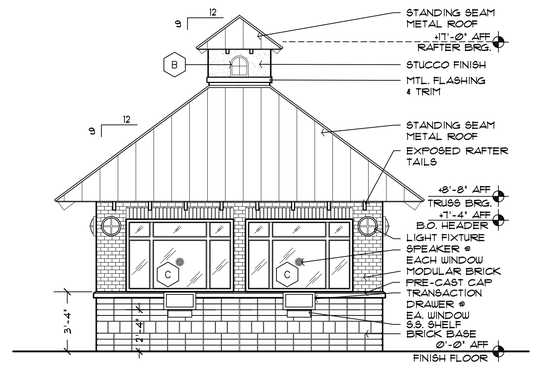

2 NORTH ELEVATION
SCALE: 1/4"=1'-0"

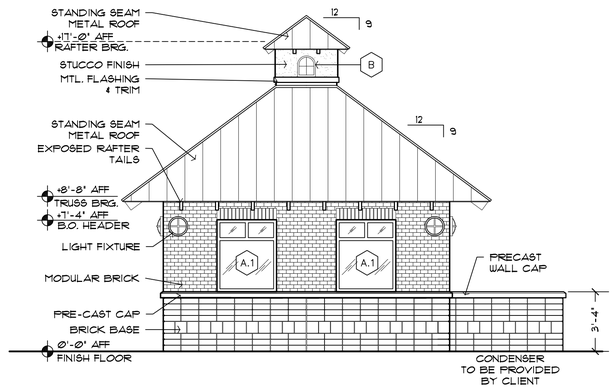

4 SOUTH ELEVATION
SCALE: 1/4"=1'-0"

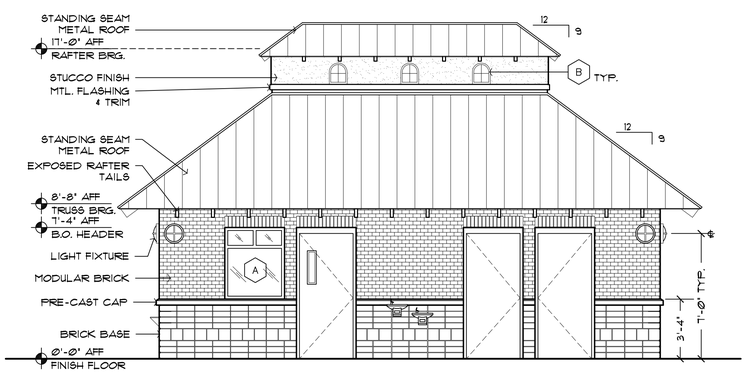

3 WEST ELEVATION
SCALE: 1/4"=1'-0"

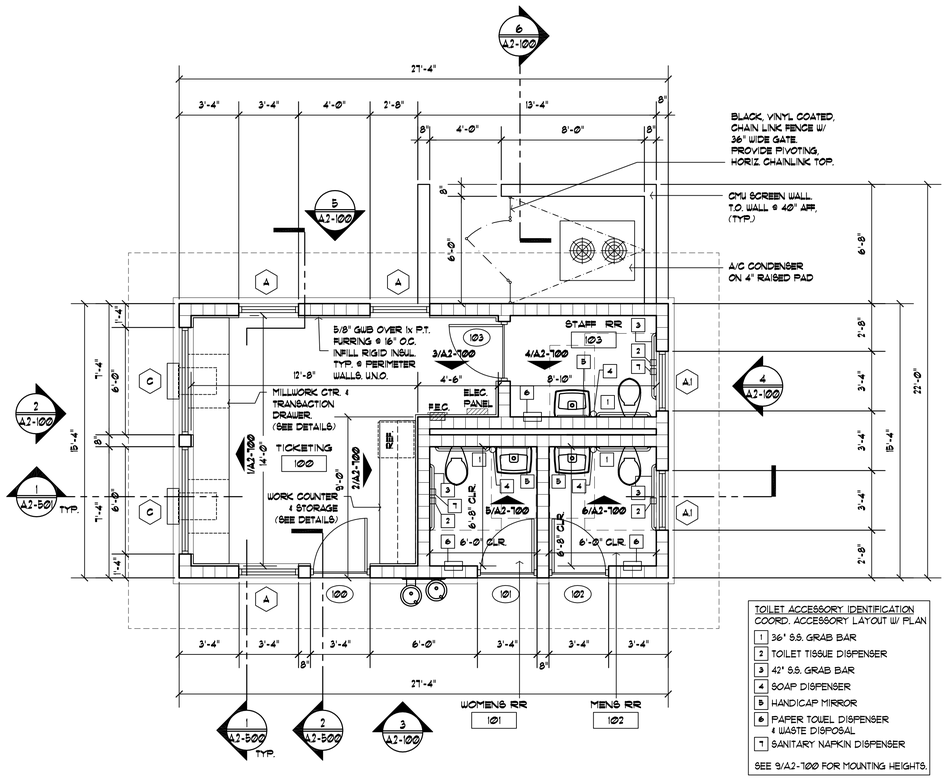

1 TICKET BOOTH PLAN
SCALE: 1/4"=1'-0"

RICHARD S. BACON, AIA

BG
Bacon Group, Inc.
2041 Sunset Point Road
Clearwater, Florida 33759
Phone: (727) 726-0111 Fax: (727) 726-0208
AAC002085 - EB0008082

COPYRIGHT 2006. ALL RIGHTS RESERVED - NO PART OF THIS DOCUMENT MAY BE REPRODUCED IN ANY FORM WITHOUT PERMISSION OF BACON GROUP, INC.

CONSULTANT:

PROJECT:
REGIONAL TRANSIT SYSTEM BUS TERMINAL
SOUTHEAST DEPOT AVENUE
GAINESVILLE, FLORIDA

CLIENT:
CITY OF GAINESVILLE
REGIONAL TRANSIT SYSTEM
P.O. BOX 490
GAINESVILLE, FLORIDA 32602

DRAWING TITLE:
TICKET BOOTH PLAN AND EXTERIOR ELEVATIONS
SCREEN WALL SECTION
DOOR/ WINDOW ELEVATIONS

100% CONSTRUCTION DOCUMENTS - BID SET

SCHEMATIC	DES. DEV.	COMM. REVIEW	CONST. DOC.	REVISIONS
50%	100%	100%	95%	100%
	SEPT. 6, 2005	SEPT. 11, 2006	SEPT. 22, 2006	SEPT. 27, 2006
	1	4	5	6
	JAN. 27, 2006	MAY 15, 2006		
	2	3		

DRAWN BY:
GWM, RSB, DE, UGA

PRINTED DATE:
Sep 29, 2006 - 2:00pm

SHEET ID:
A.2-100

PROJECT ID:
BG04-13