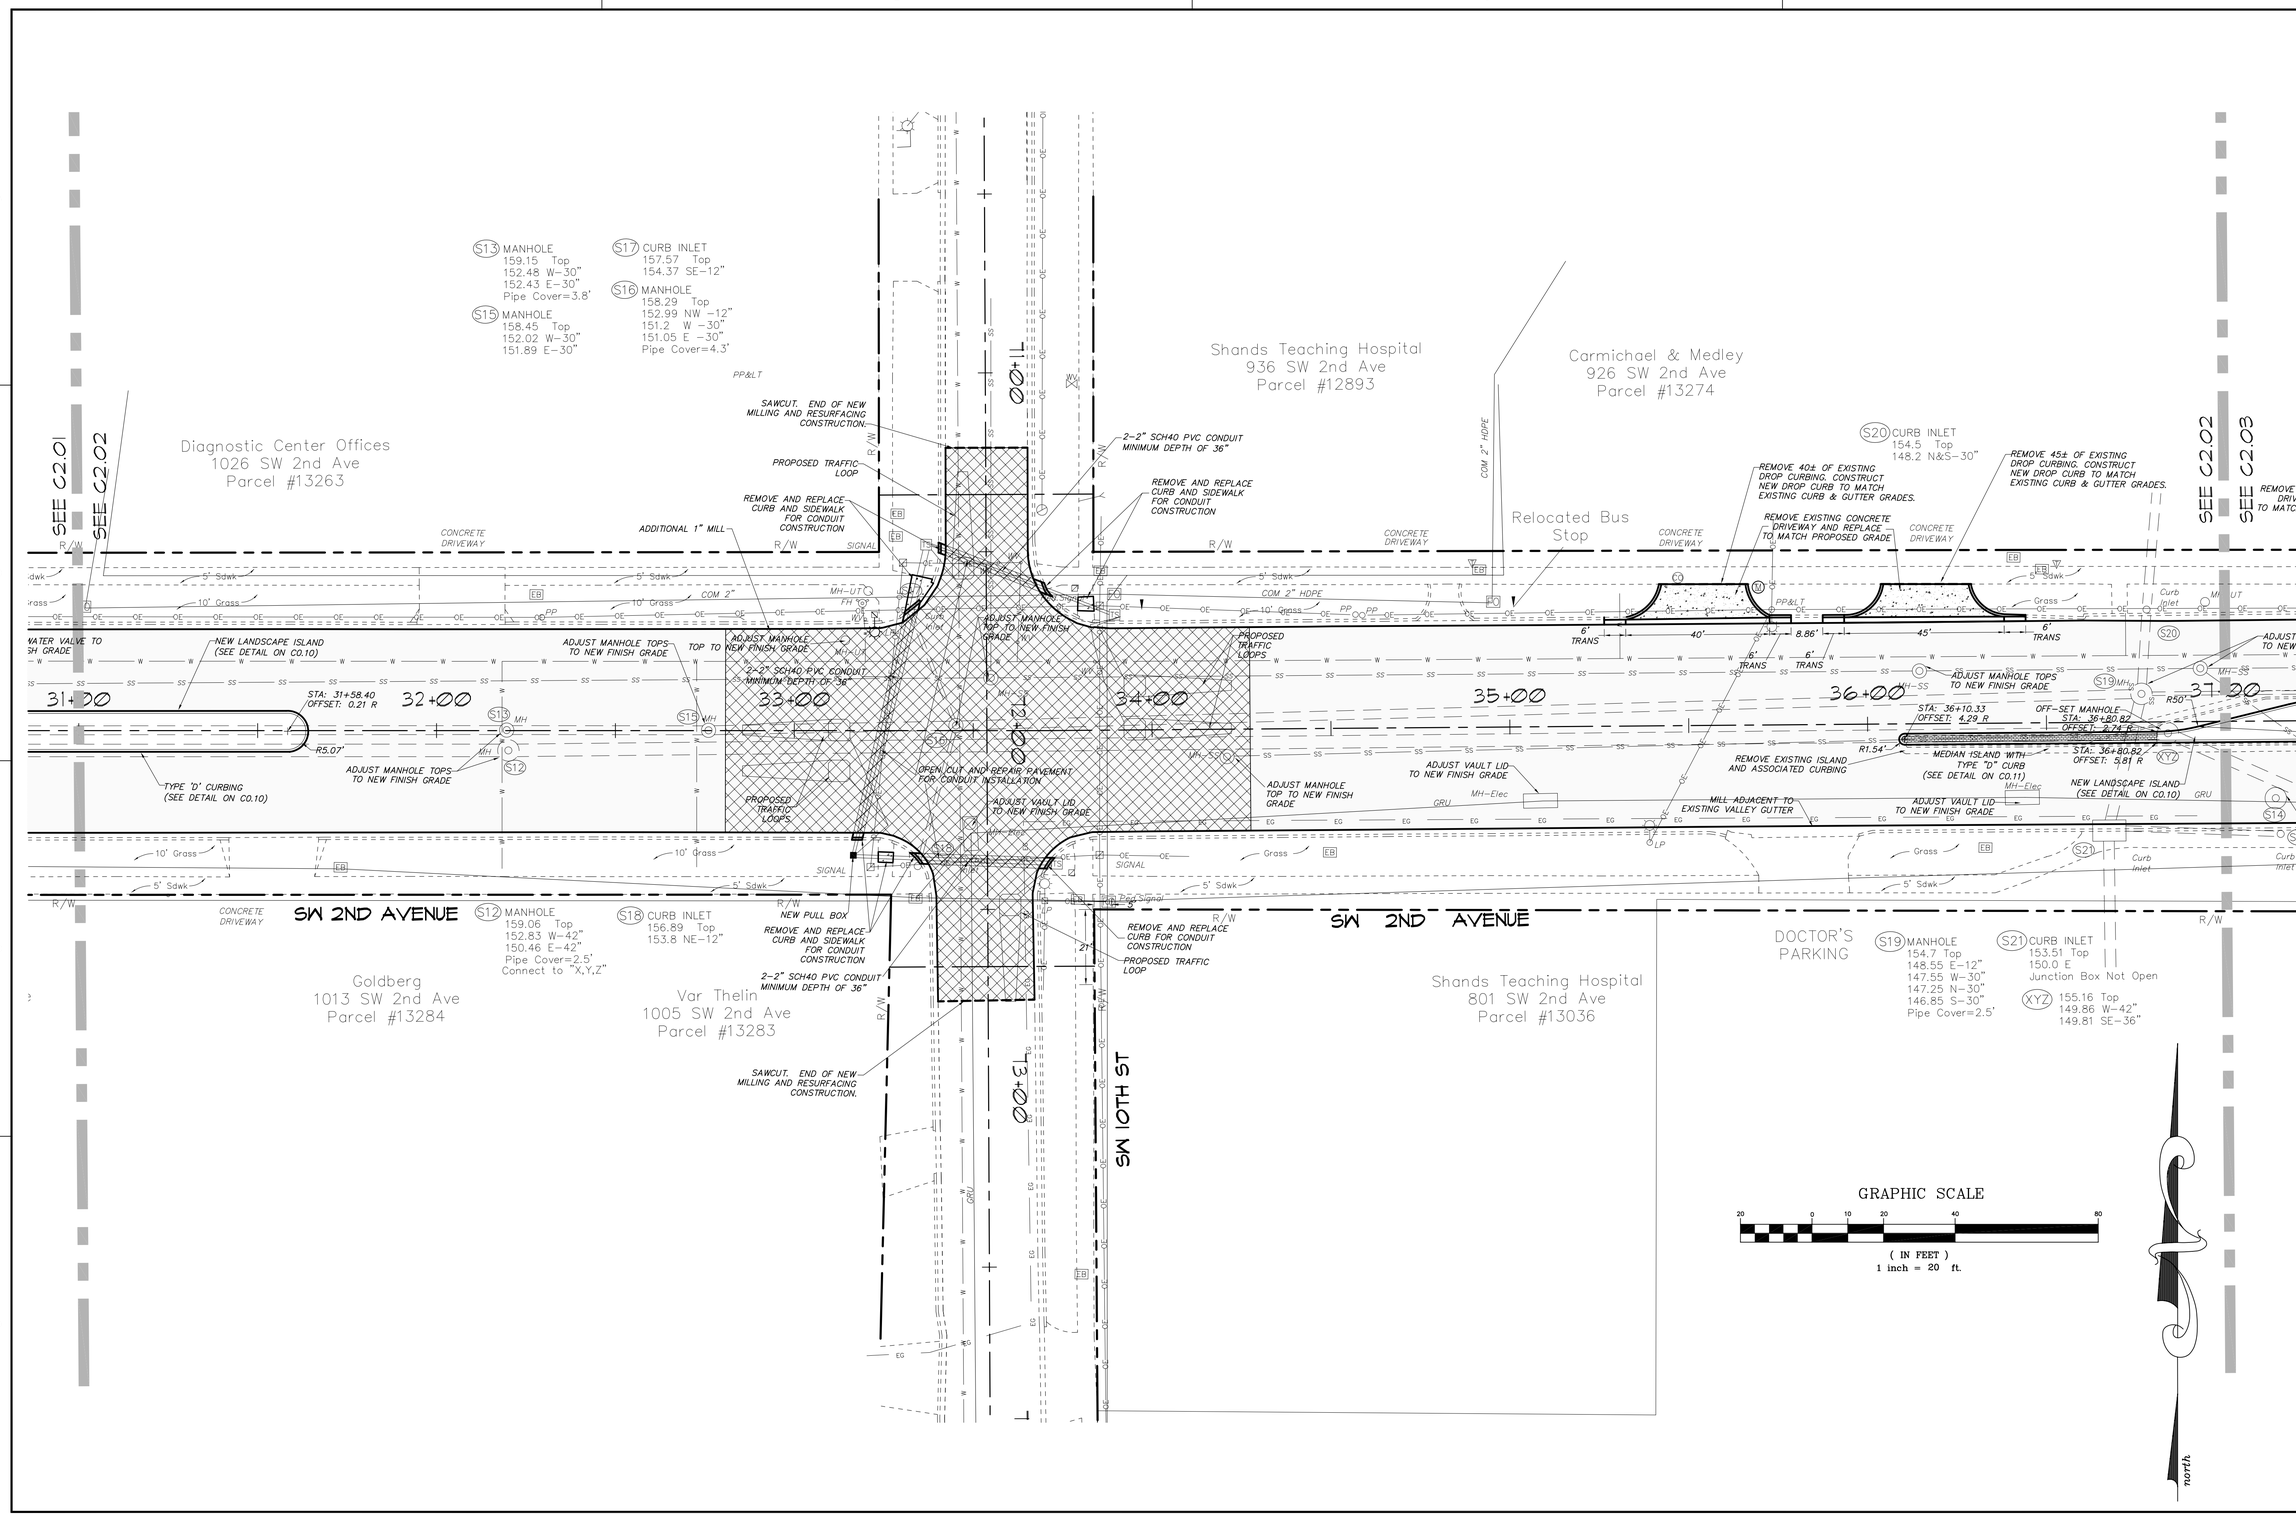

CLIENT: CITY OF GAINESVILLE GAINESVILLE, FLORIDA

JOB NO.: 06-0141 SHEET NO.: C2.02A

PROJECT: S.W. 2ND AVENUE ROADWAY IMPROVEMENTS

SHEET TITLE: ROADWAY IMPROVEMENT PLAN

DESIGNED BY: RORY P. CAUSSEAUX
DRAWN BY: T.F. COWART
CHECKED BY: RORY P. CAUSSEAUX

COMPUTER FILE: 06-0141 pp.dwg
DATE: NOVEMBER 27, 2006

Causseaux & Ellington, Inc.
Engineering • Surveying • Planning
EB-0000075
6011 NW 1st Place, Gainesville, Florida 32607
Phone: (352) 331-1976 Fax: (352) 331-2476 mailbox@ce-civil.com

VARY SCALE
BAR IS ONE INCH ON ORIGINAL DRAWING
0 1" 2"
IF NOT ONE INCH ON THIS SHEET, ADJUST SCALE ACCORDINGLY

REVISIONS

DATE

SEAL
RORY P. CAUSSEAUX
39421

APPROVED BY:
DATE:
PLOT ID:
Plot Scale: 1:1
Plot Date: Nov 22, 2006 1:28pm
File: 06-0141 pp.dwg