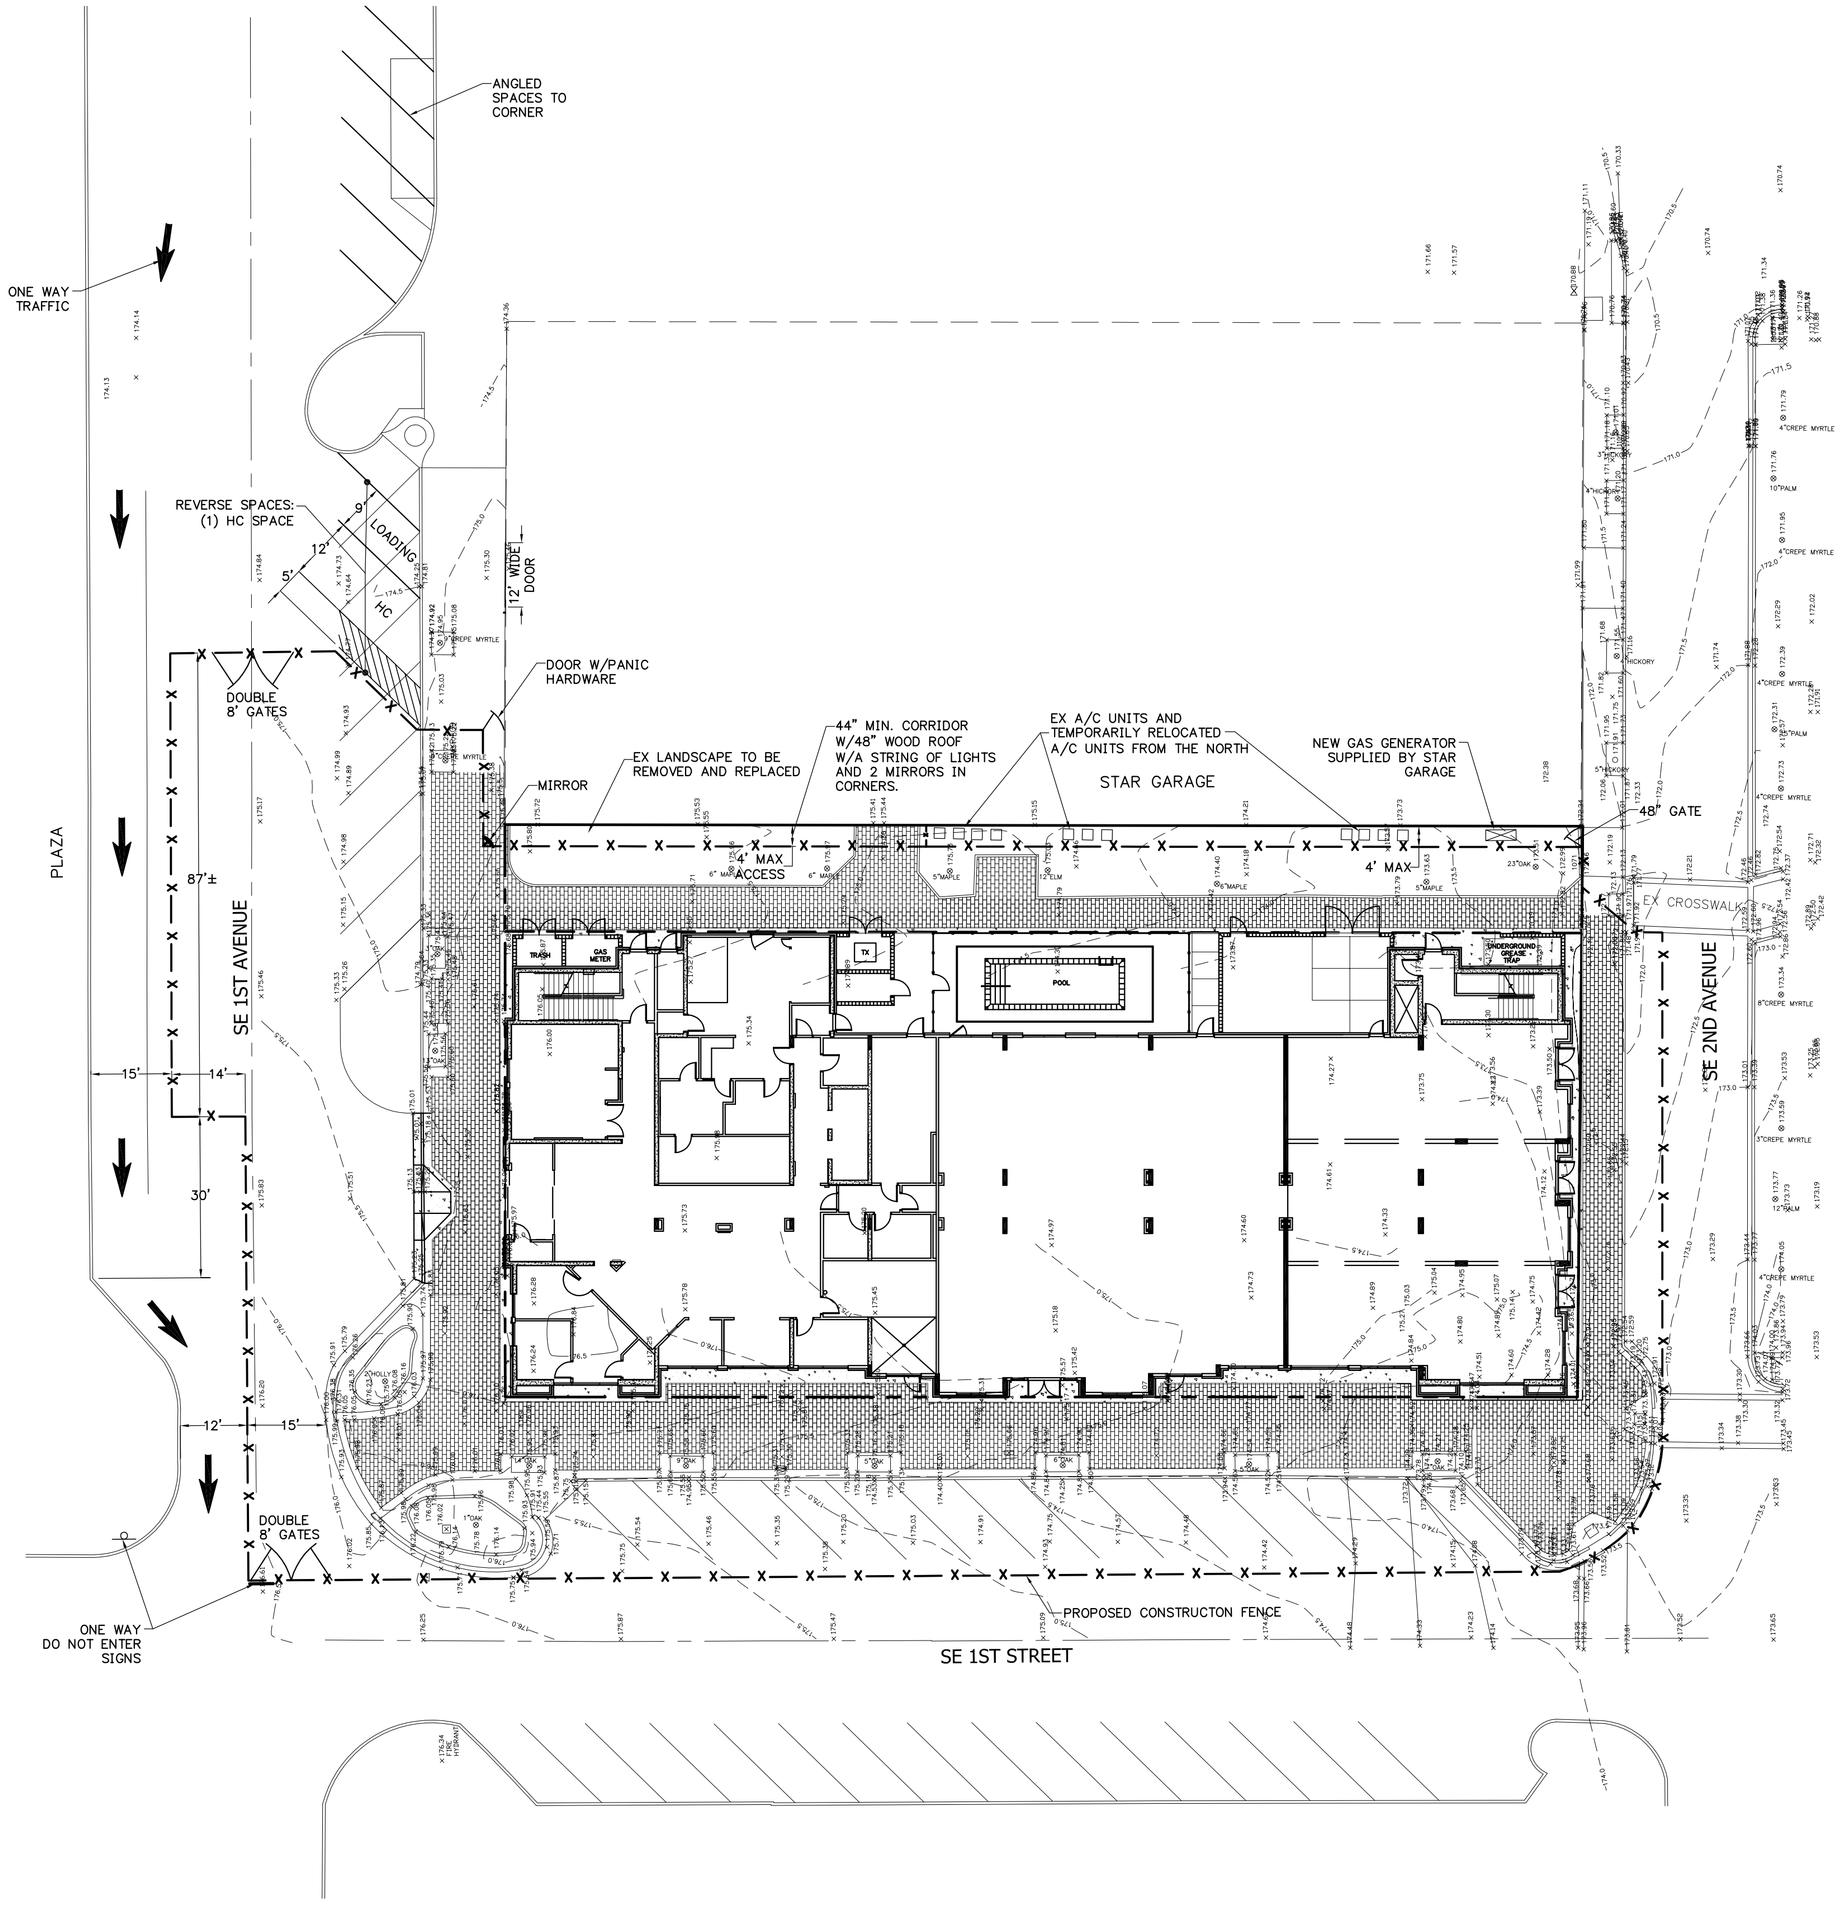

NOTES

1. CONSTRUCTION FENCING TO BE INSTALLED PRIOR TO SITE DEMOLITION AND REMAIN THROUGH PROJECT COMPLETION.
2. BASED ON PROJECT CONSTRUCTION SCHEDULING, A PORTION OF SE 1ST STREET MAY BE TEMPORARILY UTILIZED FOR STAGING OF LARGE CONSTRUCTION ITEMS.
3. AREAS STREETSIDE OF CURBING WILL BE RETURNED TO EXISTING CONDITION FOLLOWING FENCE REMOVAL.

N

20 10 0 20 40 60

SCALE 1" = 20'

No.	DATE	REVISION NOTE	BY	APPR.
5				
4				
3				
2				
1	5-16-07	REVISIONS PER OWNER	STC	SIC

CLIENT: FIRST STREET LODGING, LLC

PROJECT: HAMPTON INN

SHEET TITLE: PROPOSED CONSTRUCTION FENCE PLAN

BROWN & CULLEN INC.
CIVIL ENGINEERS and LAND PLANNERS
3530 N.W. 43rd Street
Gainesville, Florida 32606
PHONE: (352) 375-8999 FAX: (352) 375-0833
E-MAIL: bci@brown-cullen.com
St. of Fla. Brd. of Prof. Eng Cert. of Auth. No. 8263

PROJECT ENGINEER: STUART I. CULLEN, P.E. FL. REG. No. 51337

PROJECT NO.	DATE:
232-06-01	NOVEMBER, 2006
PROJECT MGR.: SIC	DRAWN BY: STC
SHEET: 1	OF: 1

May 14, 2007 - 14:32:17 - Shane - C:\BCI\2320601 Hampton Inn\Proposed Fence Plan\ - 2320IPCFP.dwg